
 


MyRoomCraft | Site Plan

Scale 1:200 · All dimensions in feet and inches · A3



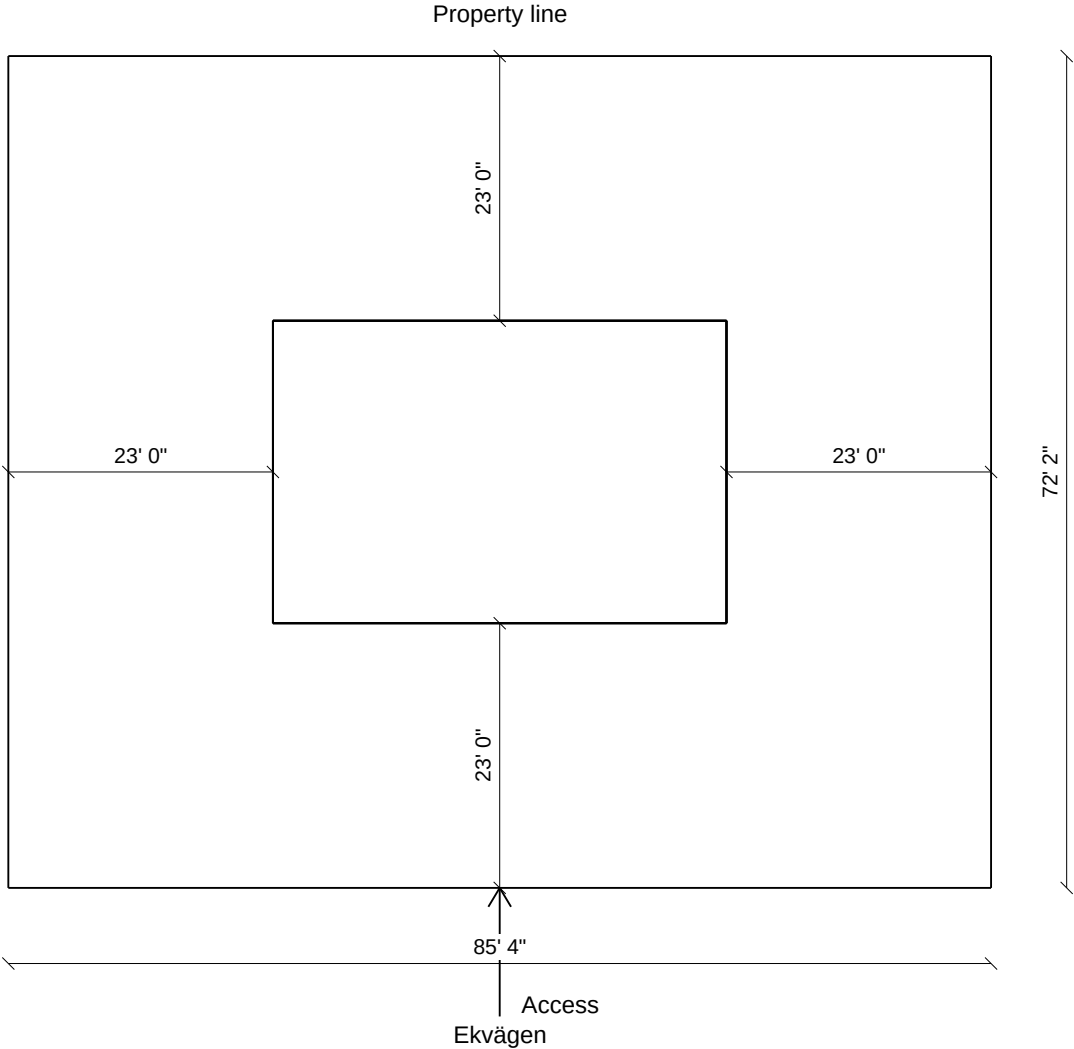


Verify all dimensions in the field. Structural elements to be verified by a licensed engineer.

Footprint 1,033 sq ft · GIA 2,067 sq ft · Eave height 16' 9" · Ridge height 24' 7"	
Parcel / APN APN 123-456-78	Vertical datum NAVD 88
Sheet title Site Plan	
Project Example house	Scale 1:200 (A3)
Drawn by MyRoomCraft	Date 2026-10-30

MyRoomCraft | Floor Plan · Level 1 · Living space

Scale 1:100 · All dimensions in feet and inches · A3

 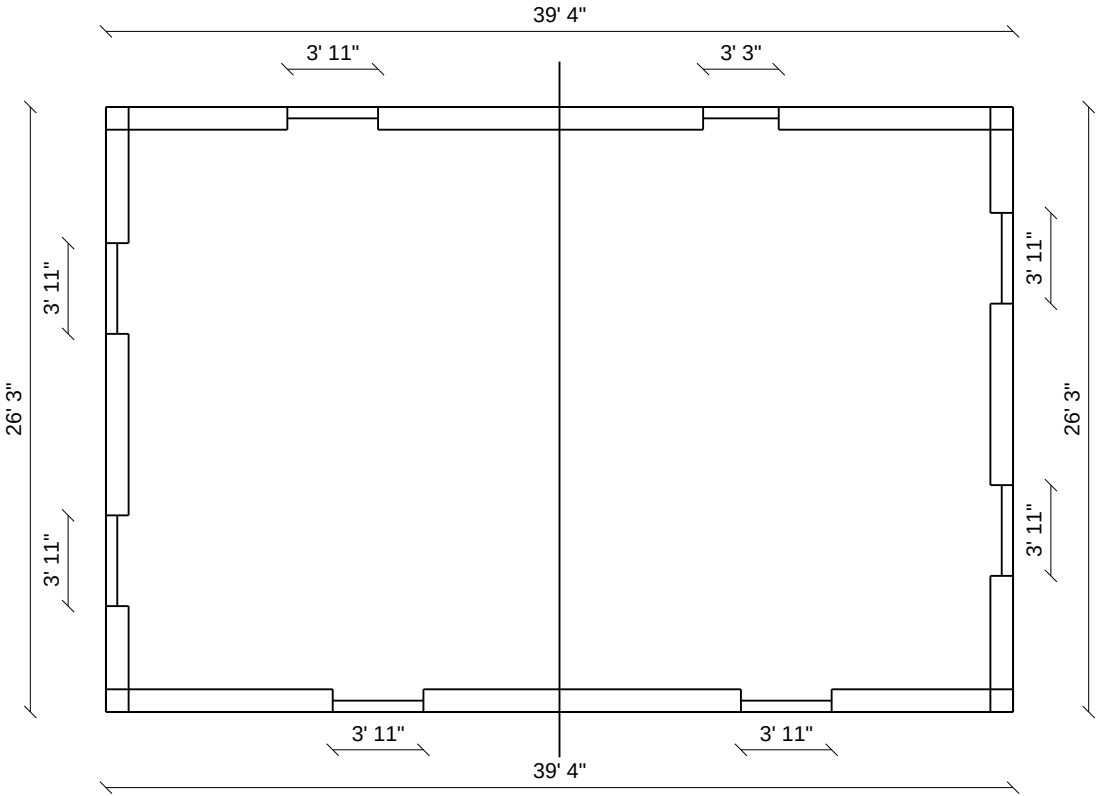
 


Verify all dimensions in the field. Structural elements to be verified by a licensed engineer.

Footprint 1,033 sq ft · GIA 2,067 sq ft · Eave height 16' 9" · Ridge height 24' 7"	
Parcel / APN APN 123-456-78	Vertical datum NAVD 88
Sheet title Floor Plan · Level 1 · Living space	
Project Example house	Scale 1:100 (A3)
Drawn by MyRoomCraft	Date 2026-10-30

MyRoomCraft | South Exterior Elevation

Scale 1:100 · All dimensions in feet and inches · A3

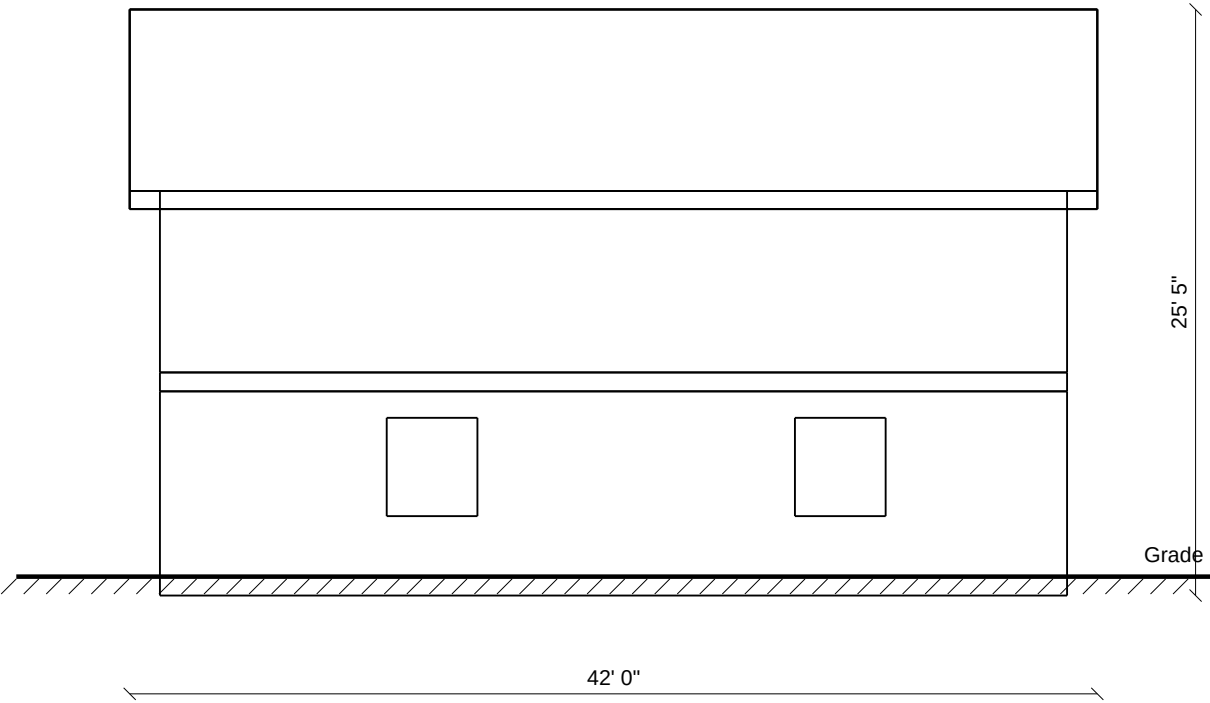 



Siding: Wood siding, red · Roof: Concrete tiles, black

Verify all dimensions in the field. Structural elements to be verified by a licensed engineer.

Footprint 1,033 sq ft · GIA 2,067 sq ft · Eave height 16' 9" · Ridge height 24' 7"	
Parcel / APN APN 123-456-78	Vertical datum NAVD 88
Sheet title South Exterior Elevation	
Project Example house	Scale 1:100 (A3)
Drawn by MyRoomCraft	Date 2026-10-30

MyRoomCraft | East Exterior Elevation

Scale 1:100 · All dimensions in feet and inches · A3

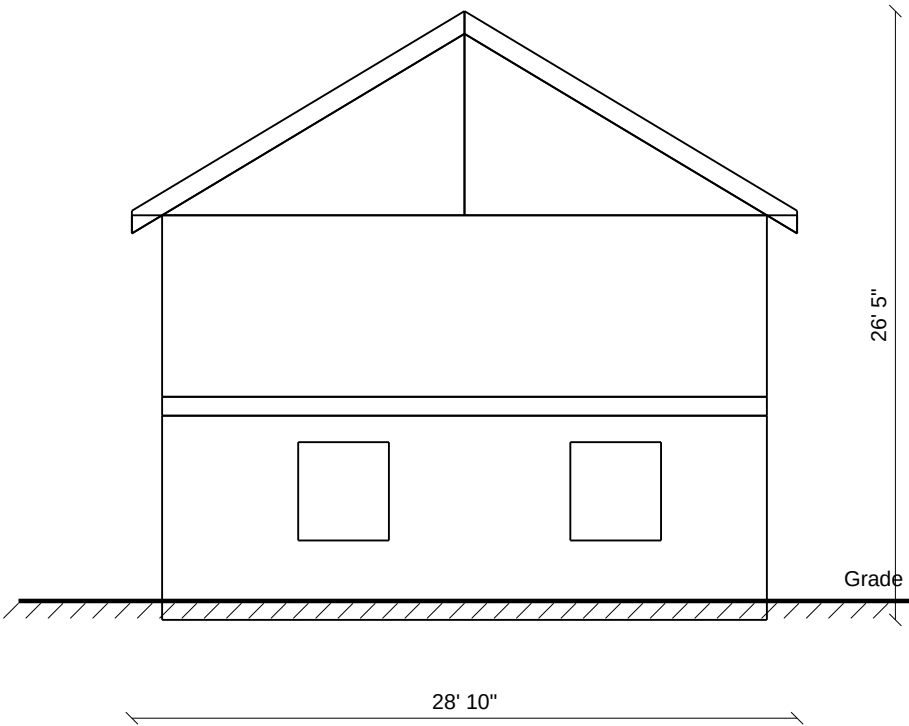 



Siding: Wood siding, red · Roof: Concrete tiles, black

Verify all dimensions in the field. Structural elements to be verified by a licensed engineer.

Footprint 1,033 sq ft · GIA 2,067 sq ft · Eave height 16' 9" · Ridge height 24' 7"	
Parcel / APN APN 123-456-78	Vertical datum NAVD 88
Sheet title East Exterior Elevation	
Project Example house	Scale 1:100 (A3)
Drawn by MyRoomCraft	Date 2026-10-30

MyRoomCraft | North Exterior Elevation

Scale 1:100 · All dimensions in feet and inches · A3

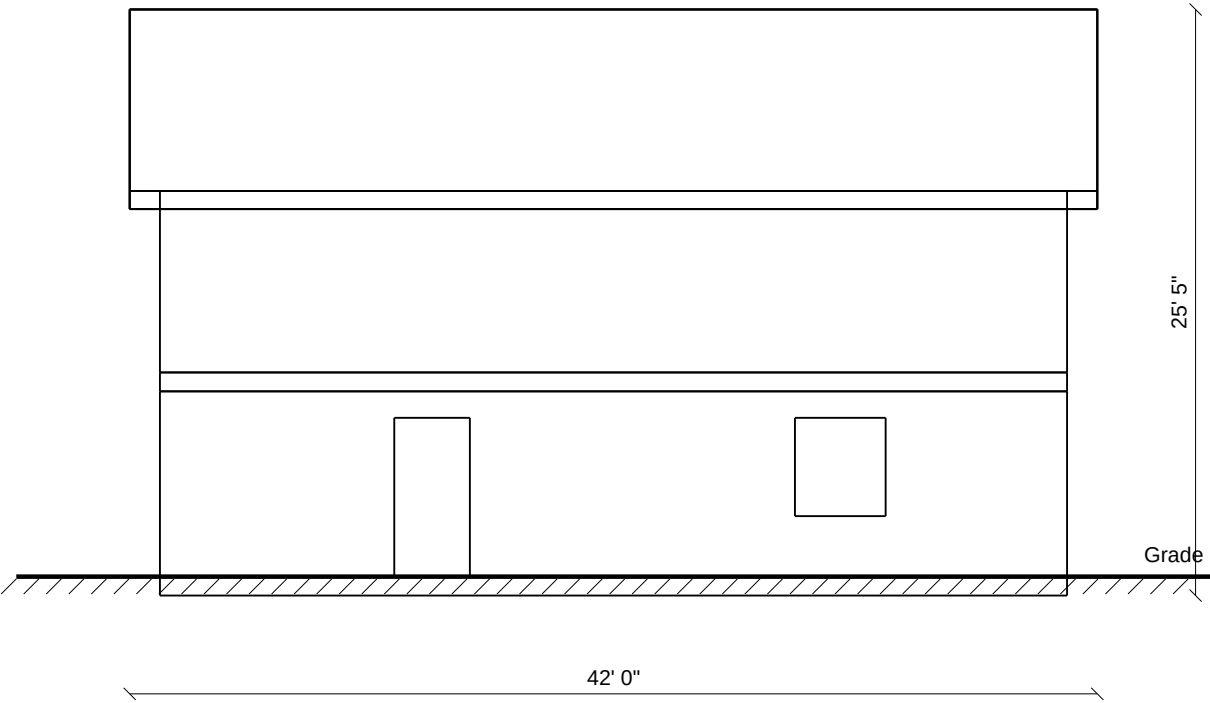 



Siding: Wood siding, red · Roof: Concrete tiles, black

Verify all dimensions in the field. Structural elements to be verified by a licensed engineer.

Footprint 1,033 sq ft · GIA 2,067 sq ft · Eave height 16' 9" · Ridge height 24' 7"	
Parcel / APN APN 123-456-78	Vertical datum NAVD 88
Sheet title North Exterior Elevation	
Project Example house	Scale 1:100 (A3)
Drawn by MyRoomCraft	Date 2026-10-30

MyRoomCraft | West Exterior Elevation

Scale 1:100 · All dimensions in feet and inches · A3

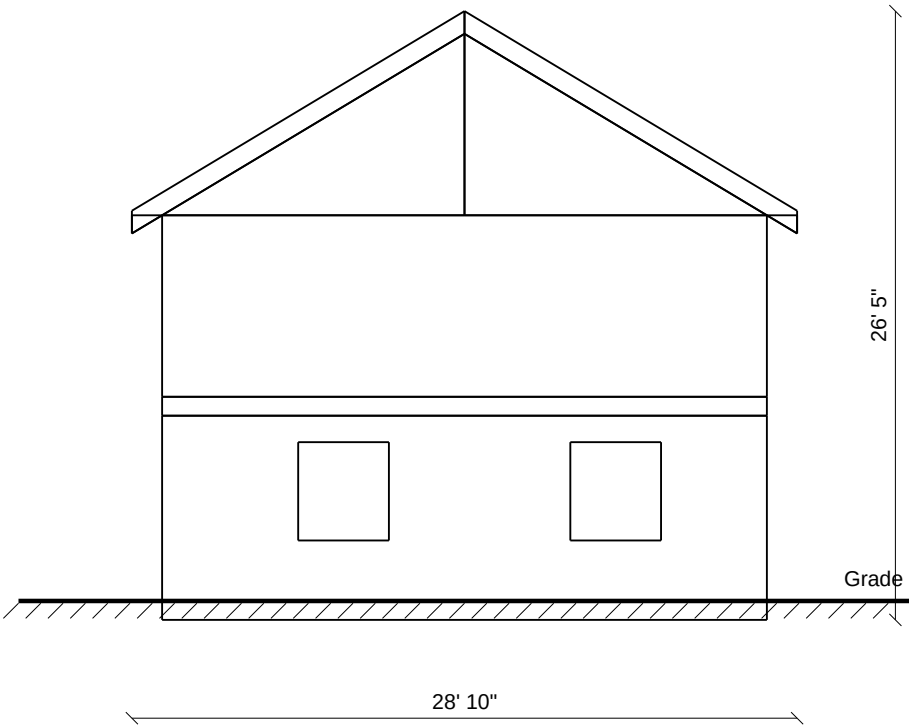 



Siding: Wood siding, red · Roof: Concrete tiles, black

Verify all dimensions in the field. Structural elements to be verified by a licensed engineer.

Footprint 1,033 sq ft · GIA 2,067 sq ft · Eave height 16' 9" · Ridge height 24' 7"	
Parcel / APN APN 123-456-78	Vertical datum NAVD 88
Sheet title West Exterior Elevation	
Project Example house	Scale 1:100 (A3)
Drawn by MyRoomCraft	Date 2026-10-30

MyRoomCraft | Building Section A-A

Scale 1:100 · All dimensions in feet and inches · A3

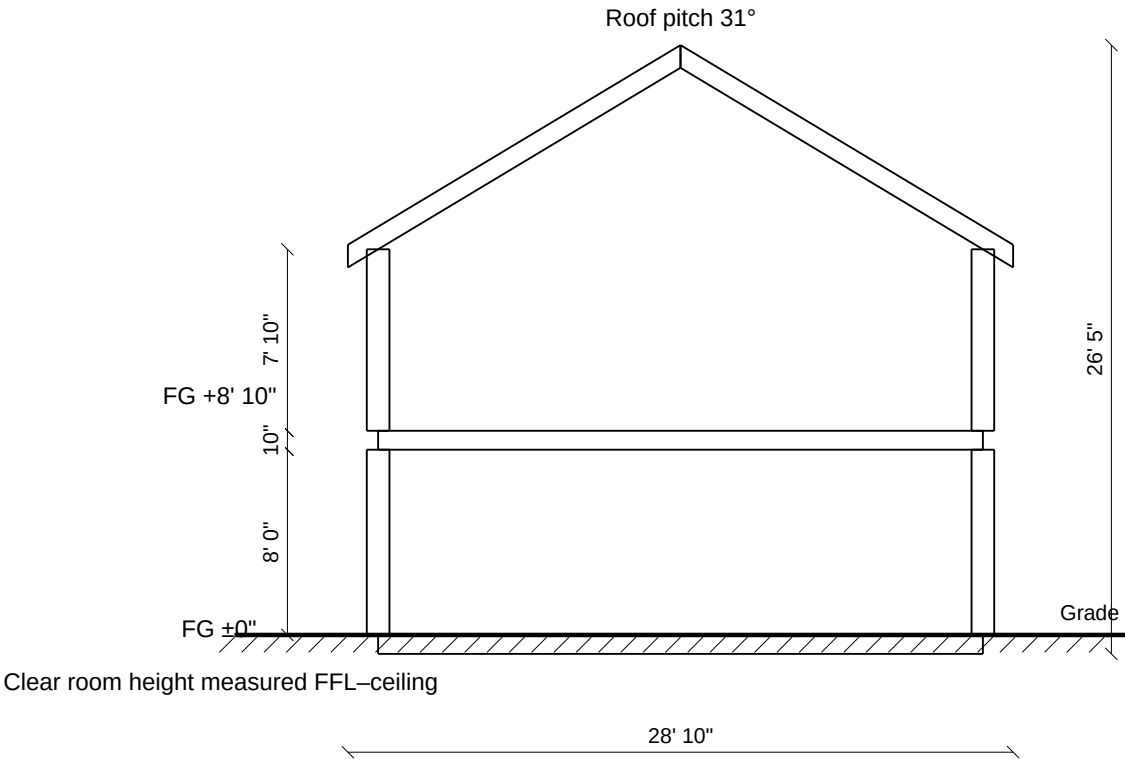 

Verify all dimensions in the field. Structural elements to be verified by a licensed engineer.

Footprint 1,033 sq ft · GIA 2,067 sq ft · Eave height 16' 9" · Ridge height 24' 7"	
Parcel / APN APN 123-456-78	Vertical datum NAVD 88
Sheet title Building Section A-A	
Project Example house	Scale 1:100 (A3)
Drawn by MyRoomCraft	Date 2026-10-30

Window- och dörrförteckning

Utgår från svensk byggstandard som förval. Planeringsunderlag – inte konstruktionsberäkning. Bärande delar, dimensioner, förankring och grundläggning ska verifieras av konstruktör eller leverantör. Råhålsmått ska stämmas av mot vald fönster- och dörrleverantör.

Beteckning	Type	Level	Count	Panel	Karm b×h (mm)	Råhål b×h (mm)	Bröstning (mm)
Inga nya fönster eller dörrar i modellen.							