
 


MyRoomCraft | Block Plan

Scale 1:200 · Dimensions in metres · A3


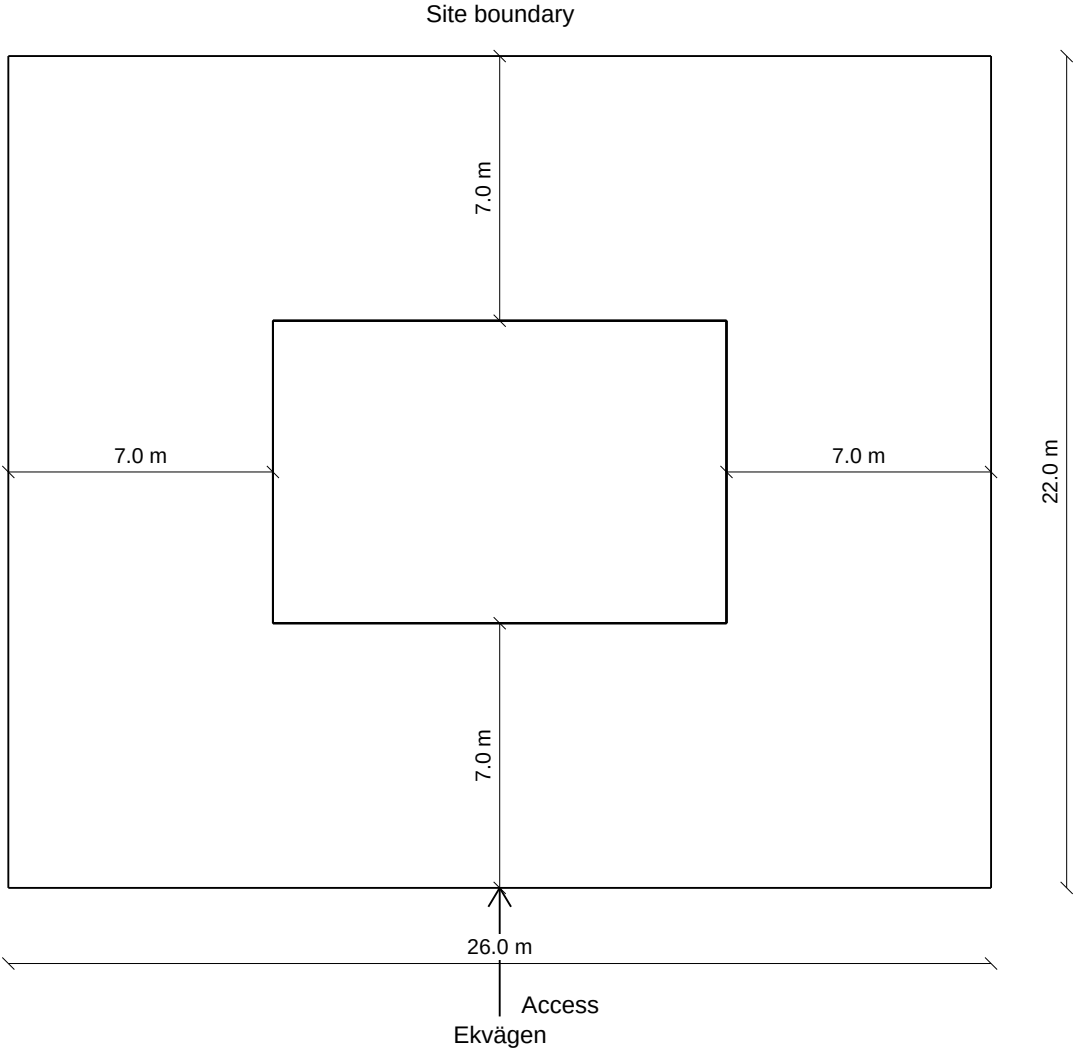


Do not scale from this drawing except for planning purposes. All dimensions to be checked on site. Structural elements to be verified by a structural engineer.

Footprint 96.0 m² · GIA 192.0 m² · Eave height 5.10 m · Ridge height 7.50 m	
Site address	Datum / levels
1 Example Road	AOD (Ordnance Datum Newlyn)
Drawing title	
Block Plan	
Project	Scale
Example house	1:200 (A3)
Drawn by	Date
MyRoomCraft	2026-10-30

MyRoomCraft | Floor Plan · Floor 1 · Living space

Scale 1:100 · All dimensions in mm · A3

 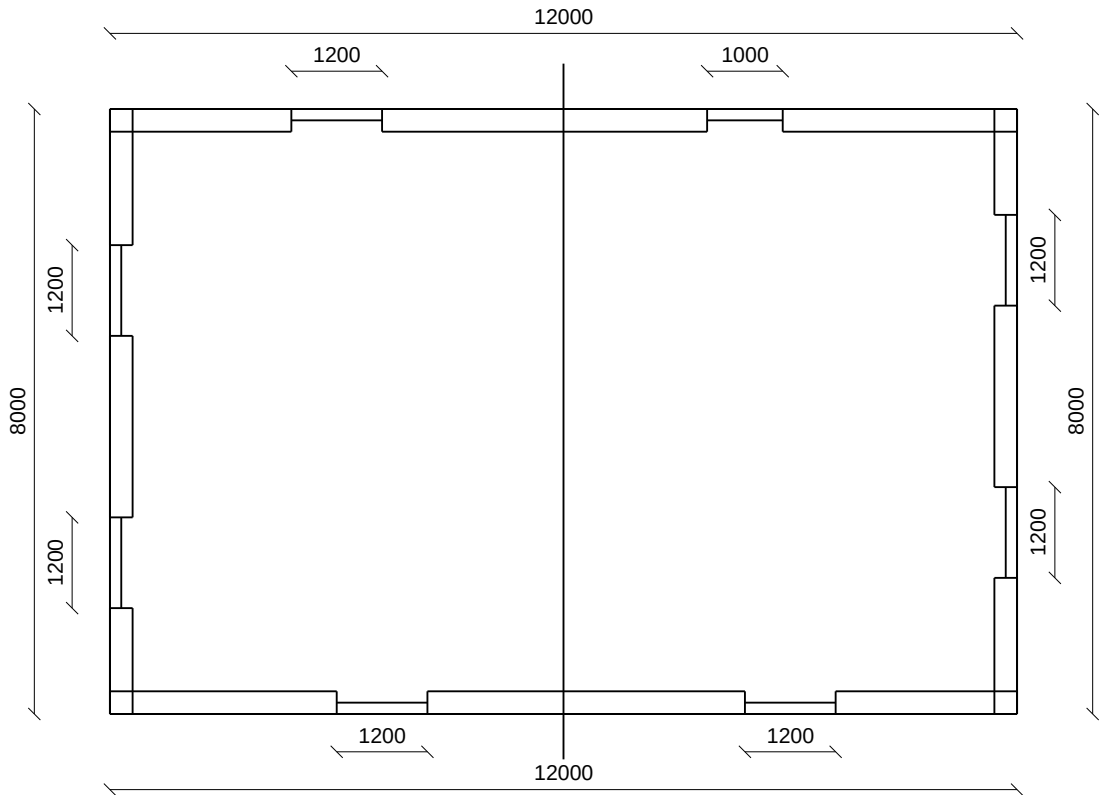


Do not scale from this drawing except for planning purposes. All dimensions to be checked on site. Structural elements to be verified by a structural engineer.

Footprint 96.0 m² · GIA 192.0 m² · Eave height 5.10 m · Ridge height 7.50 m	
Site address	Datum / levels
1 Example Road	AOD (Ordnance Datum Newlyn)
Drawing title	
Floor Plan · Floor 1 · Living space	
Project	Scale
Example house	1:100 (A3)
Drawn by	Date
MyRoomCraft	2026-10-30

MyRoomCraft | South Elevation

Scale 1:100 · All dimensions in mm · A3

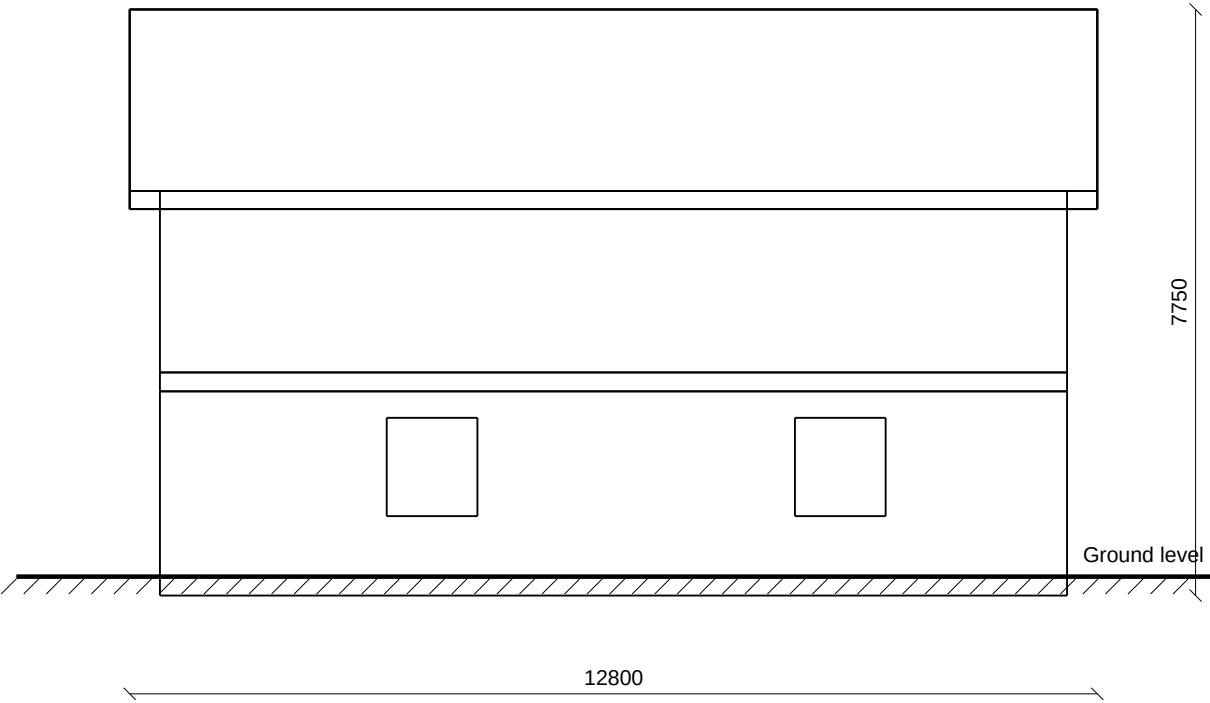


Facade: Timber cladding, red · Roof: Concrete tiles, black

Do not scale from this drawing except for planning purposes. All dimensions to be checked on site. Structural elements to be verified by a structural engineer.

Footprint 96.0 m² · GIA 192.0 m² · Eave height 5.10 m · Ridge height 7.50 m	
Site address	Datum / levels
1 Example Road	AOD (Ordnance Datum Newlyn)
Drawing title	
South Elevation	
Project	Scale
Example house	1:100 (A3)
Drawn by	Date
MyRoomCraft	2026-10-30

MyRoomCraft | East Elevation

Scale 1:100 · All dimensions in mm · A3

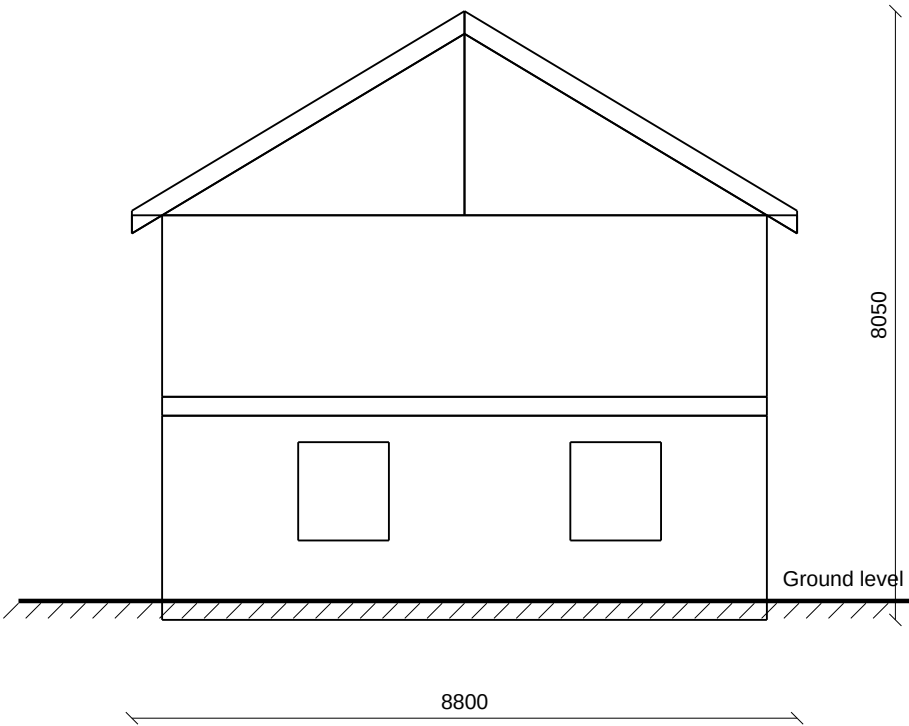


Facade: Timber cladding, red · Roof: Concrete tiles, black

Do not scale from this drawing except for planning purposes. All dimensions to be checked on site. Structural elements to be verified by a structural engineer.

Footprint 96.0 m² · GIA 192.0 m² · Eave height 5.10 m · Ridge height 7.50 m	
Site address	Datum / levels
1 Example Road	AOD (Ordnance Datum Newlyn)
Drawing title	
East Elevation	
Project	Scale
Example house	1:100 (A3)
Drawn by	Date
MyRoomCraft	2026-10-30

MyRoomCraft | North Elevation

Scale 1:100 · All dimensions in mm · A3

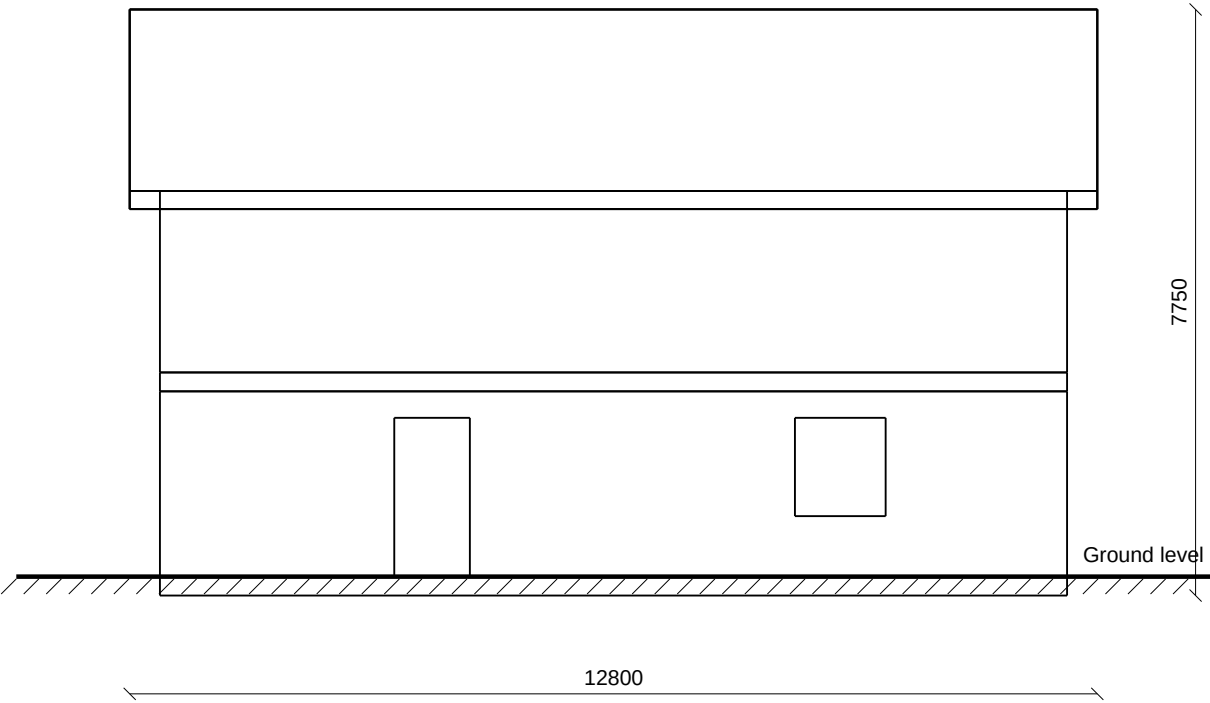

Facade: Timber cladding, red · Roof: Concrete tiles, black


Do not scale from this drawing except for planning purposes. All dimensions to be checked on site. Structural elements to be verified by a structural engineer.

Sheet 5/8

Footprint 96.0 m² · GIA 192.0 m² · Eave height 5.10 m · Ridge height 7.50 m	
Site address	Datum / levels
1 Example Road	AOD (Ordnance Datum Newlyn)
Drawing title	
North Elevation	
Project	Scale
Example house	1:100 (A3)
Drawn by	Date
MyRoomCraft	2026-10-30

MyRoomCraft | West Elevation

Scale 1:100 · All dimensions in mm · A3

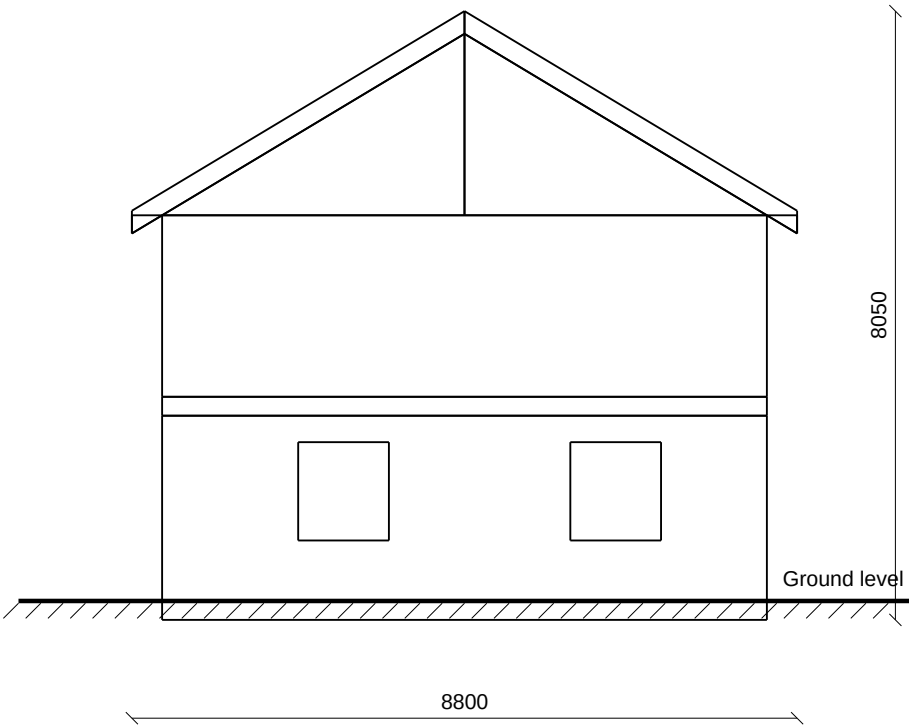


Facade: Timber cladding, red · Roof: Concrete tiles, black

Do not scale from this drawing except for planning purposes. All dimensions to be checked on site. Structural elements to be verified by a structural engineer.

Footprint 96.0 m² · GIA 192.0 m² · Eave height 5.10 m · Ridge height 7.50 m	
Site address	Datum / levels
1 Example Road	AOD (Ordnance Datum Newlyn)
Drawing title	
West Elevation	
Project	Scale
Example house	1:100 (A3)
Drawn by	Date
MyRoomCraft	2026-10-30

MyRoomCraft | Section A-A

Scale 1:100 · All dimensions in mm · A3

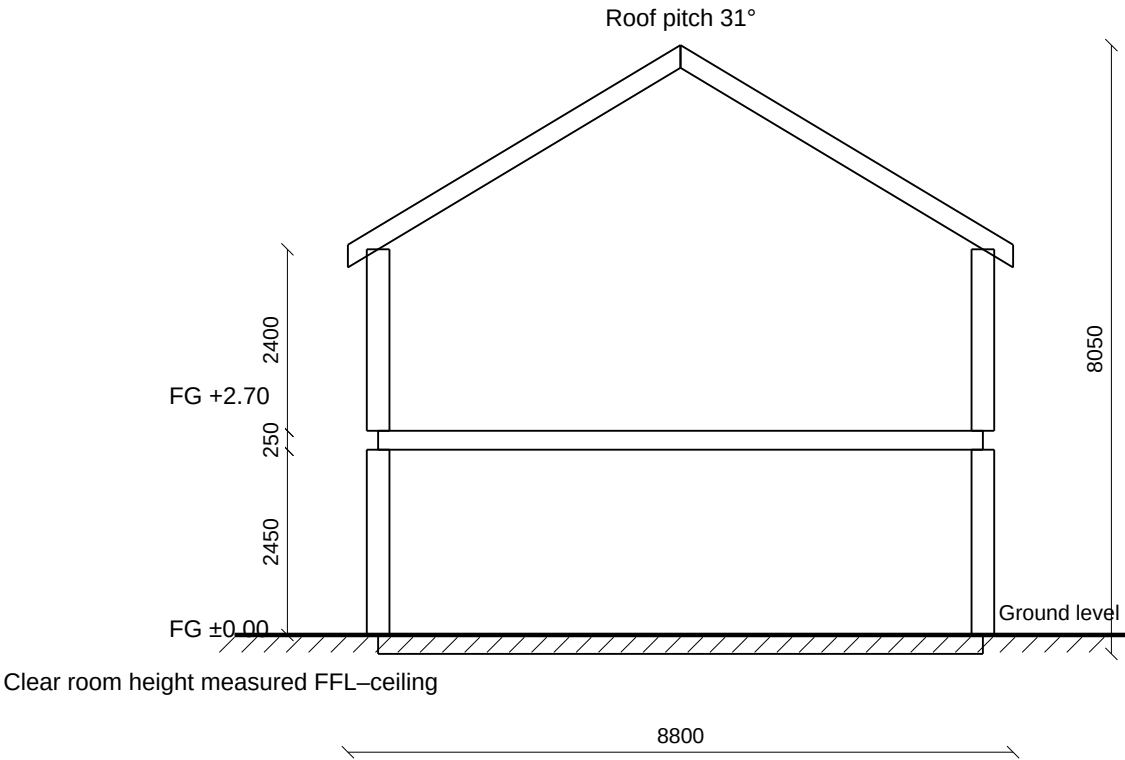

Do not scale from this drawing except for planning purposes. All dimensions to be checked on site. Structural elements to be verified by a structural engineer.

Footprint 96.0 m² · GIA 192.0 m² · Eave height 5.10 m · Ridge height 7.50 m	
Site address	Datum / levels
1 Example Road	AOD (Ordnance Datum Newlyn)
Drawing title	
Section A-A	
Project	Scale
Example house	1:100 (A3)
Drawn by	Date
MyRoomCraft	2026-10-30

Window- och dörrförteckning

Utgår från svensk byggstandard som förval. Planeringsunderlag – inte konstruktionsberäkning. Bärande delar, dimensioner, förankring och grundläggning ska verifieras av konstruktör eller leverantör. Råhålsmått ska stämmas av mot vald fönster- och dörrleverantör.

Beteckning	Type	Floor	Count	Panel	Karm b×h (mm)	Råhål b×h (mm)	Bröstning (mm)
Inga nya fönster eller dörrar i modellen.							